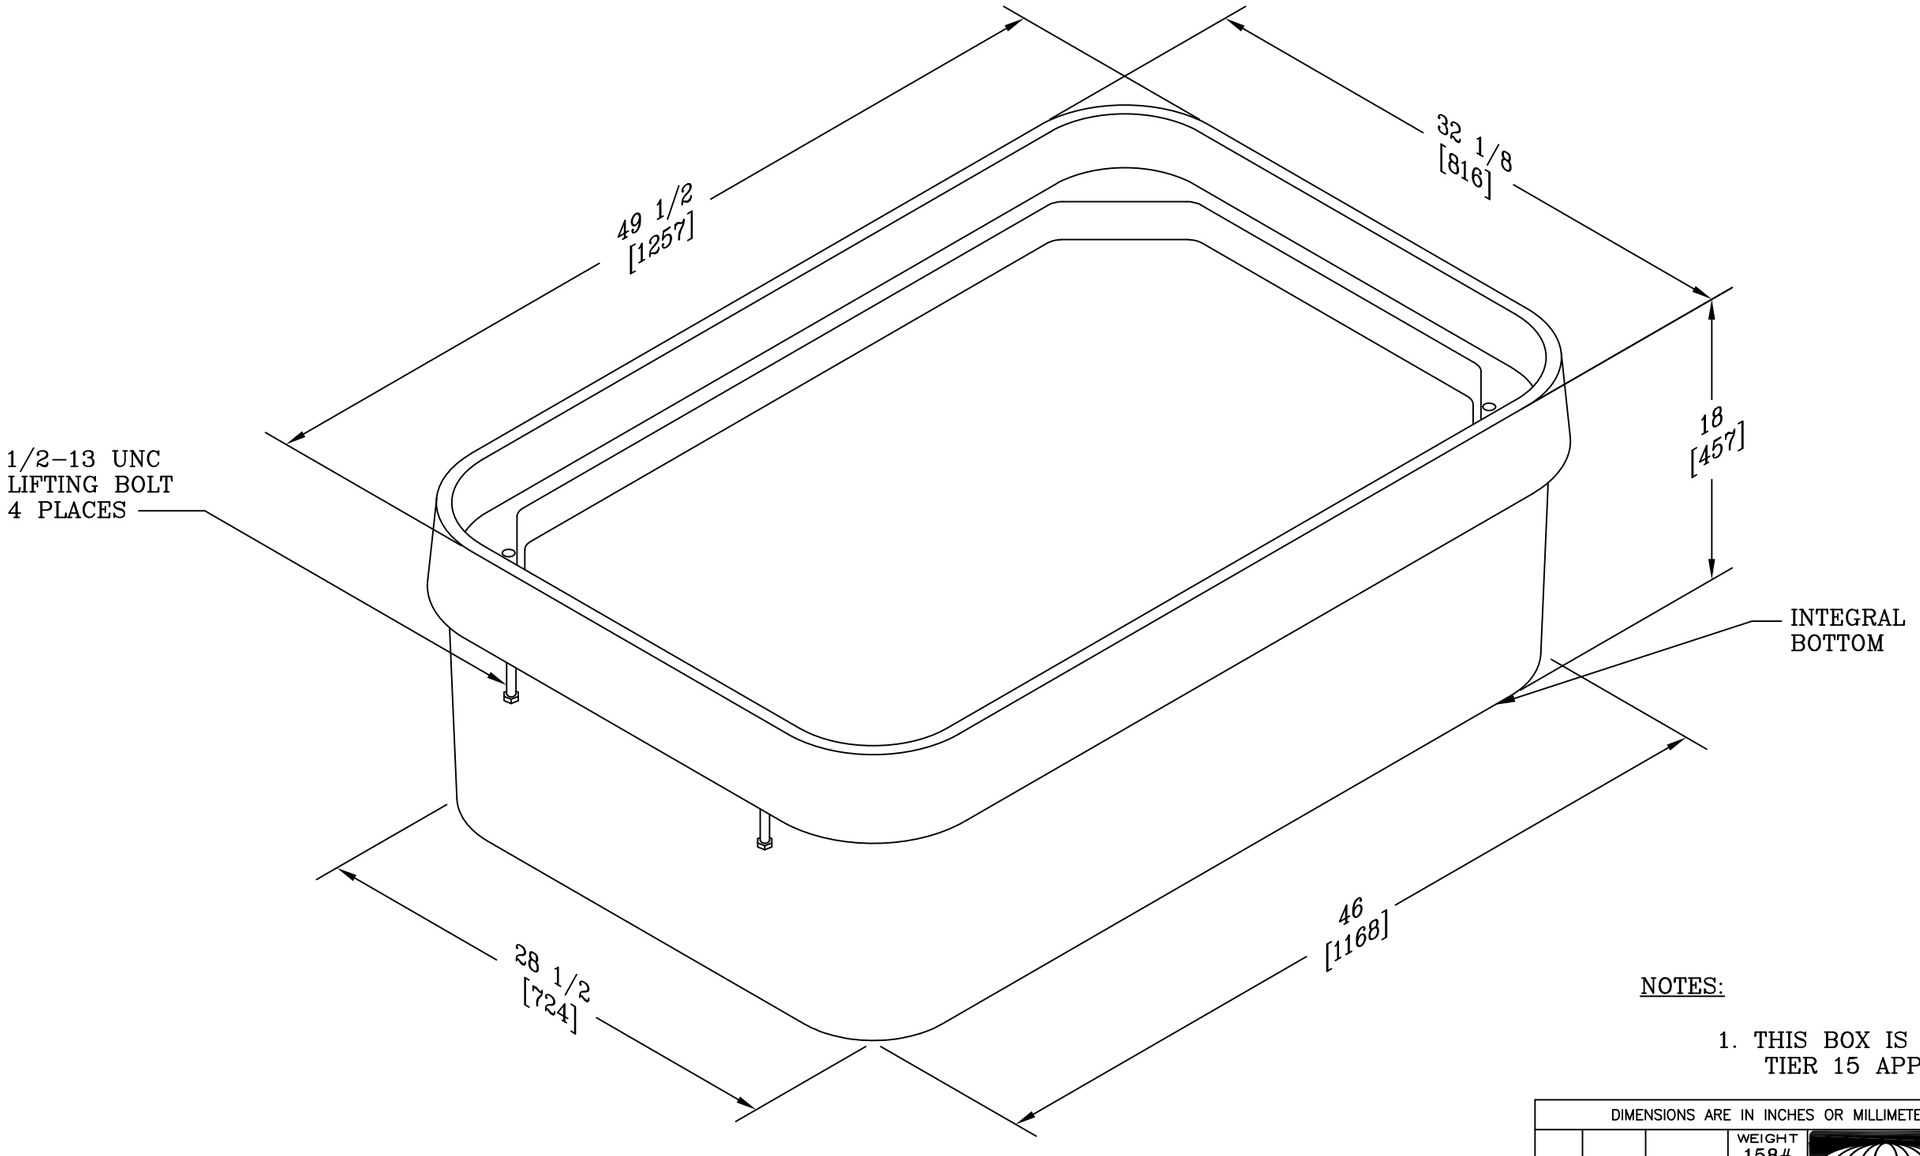


NOTES:

1. THIS BOX IS RATED FOR ANSI/SCTE 77 TIER 15 APPLICATIONS.

DIMENSIONS ARE IN INCHES OR MILLIMETERS IN BRACKETS UNLESS OTHERWISE NOTED.

| | BY | DATE |
|---|---|---|
| DRN | ALH | 3/27/13 |
| CHK | JJP | 5/1/13 |
| ENG | | |
| APR | | |
| APR | | |

WEIGHT 158# 72kg

SCALE N.T.S.

SIZE B

PROJECT NUMBER

HUBBELL®
3621 INDUSTRIAL PARK DR
LENOIR CITY, TN 37771
800-346-3062
www.quazite.com

LOC LC S

DRAWING DESCRIPTION
QUAZITE® 30 X 48X 18 BOX
W/ INTERGRAL BOTTOM
STANDARD VERSION

REV A 3/13

SHEET 1 OF 1

DRAWING NUMBER
B14304818B