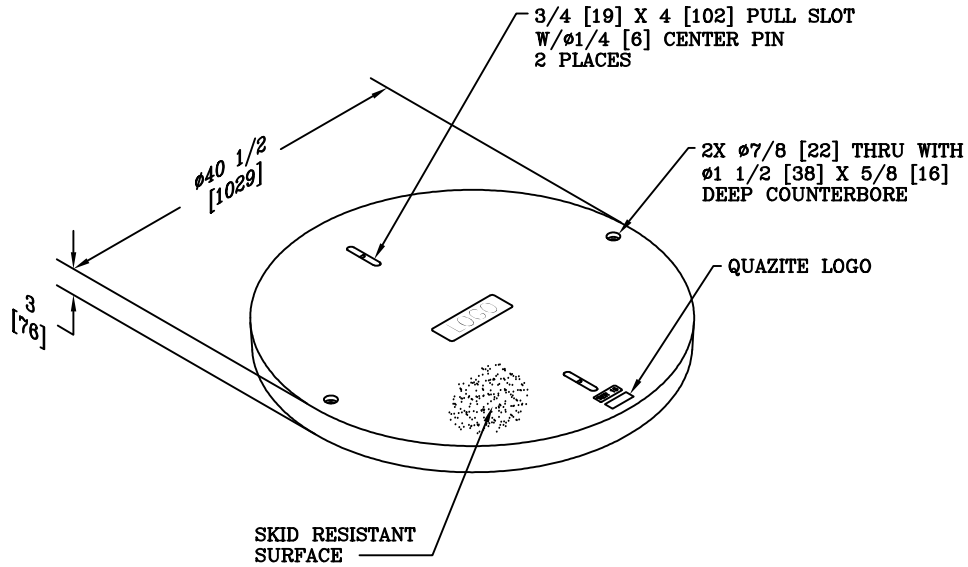

NOTES:

1. LOGO TO BE SPECIFIED:_____.
2. THIS COVER IS RATED FOR A STATIC DESIGN LOAD OF 15,000 LBS. [66,720 N] OVER A 10 [254] X 10 [254] AREA AND MUST PASS A MINIMUM STATIC TEST LOAD OF 22,500 [100,080 N].
3. FURNISHED W/(2) 1/2-13 UNC X 4 1/2 [114] LONG SS CAPTIVE PENTA HEAD BOLTS.
4. OLD P/N: C12-3200-02

DIMENSIONS ARE IN INCHES OR MILLIMETERS IN BRACKETS UNLESS OTHERWISE NOTED.

	BY	DATE	WEIGHT			LOC
DRN	JTP	5/21/10	250# 113kg	HUBBELL® 3621 INDUSTRIAL PARK DR LENOIR CITY, TN 37771 800-346-3062 www.quazite.com		OB S
CHK	EGH	5/24/10	SCALE NTS	DRAWING DESCRIPTION QUAZITE® ø39 X 3 COVER		REV A
ENG						
APR	AOK	5/25/10	SIZE B	STANDARD VERSION		5/10
APR						
ESR / DP PROJECT NUMBER 101029				SHEET 1 OF 1	DRAWING NUMBER C12390003A	