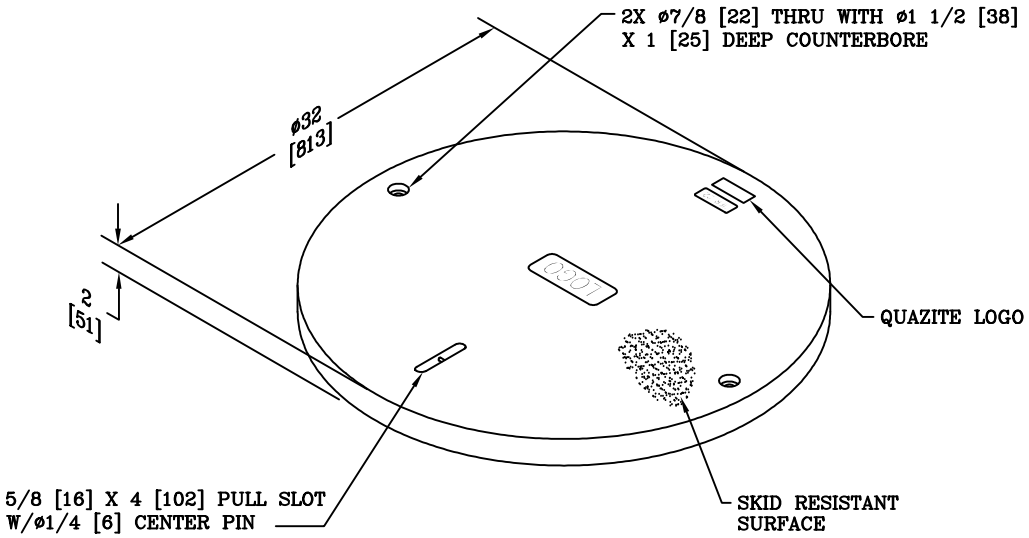

NOTES:

1. LOGO TO BE SPECIFIED:_____.
2. THIS COVER IS RATED FOR A STATIC DESIGN LOAD OF 22,500 LBS. [100,085 N] OVER A 10 [254] X 20 [508] AREA AND MUST PASS A MINIMUM STATIC TEST LOAD OF 33,750 [150,128 N].
3. FURNISHED W/(2) 1/2-13 UNC X 3 [76] LONG S.S. CAPTIVE PENTA HEAD BOLTS.

DIMENSIONS ARE IN INCHES OR MILLIMETERS IN BRACKETS UNLESS OTHERWISE NOTED.

	BY	DATE
DRN	BFV	2/12/15
CHK	JJP	2/12/15
ENG		
APR		
APR		

WEIGHT: 141# 64kg
SCALE: NTS
SIZE: B

HUBBELL®
3621 INDUSTRIAL PARK DR
LENOIR CITY, TN 37771
800-346-3062
www.quazite.com

DRAWING DESCRIPTION:
QUAZITE® ø32 ROUND COVER

LOC: LC S
REV: A 2/15

ESR OR PROJECT NUMBER: 110736

SHEET 1 OF 1

DRAWING NUMBER: C16320002A