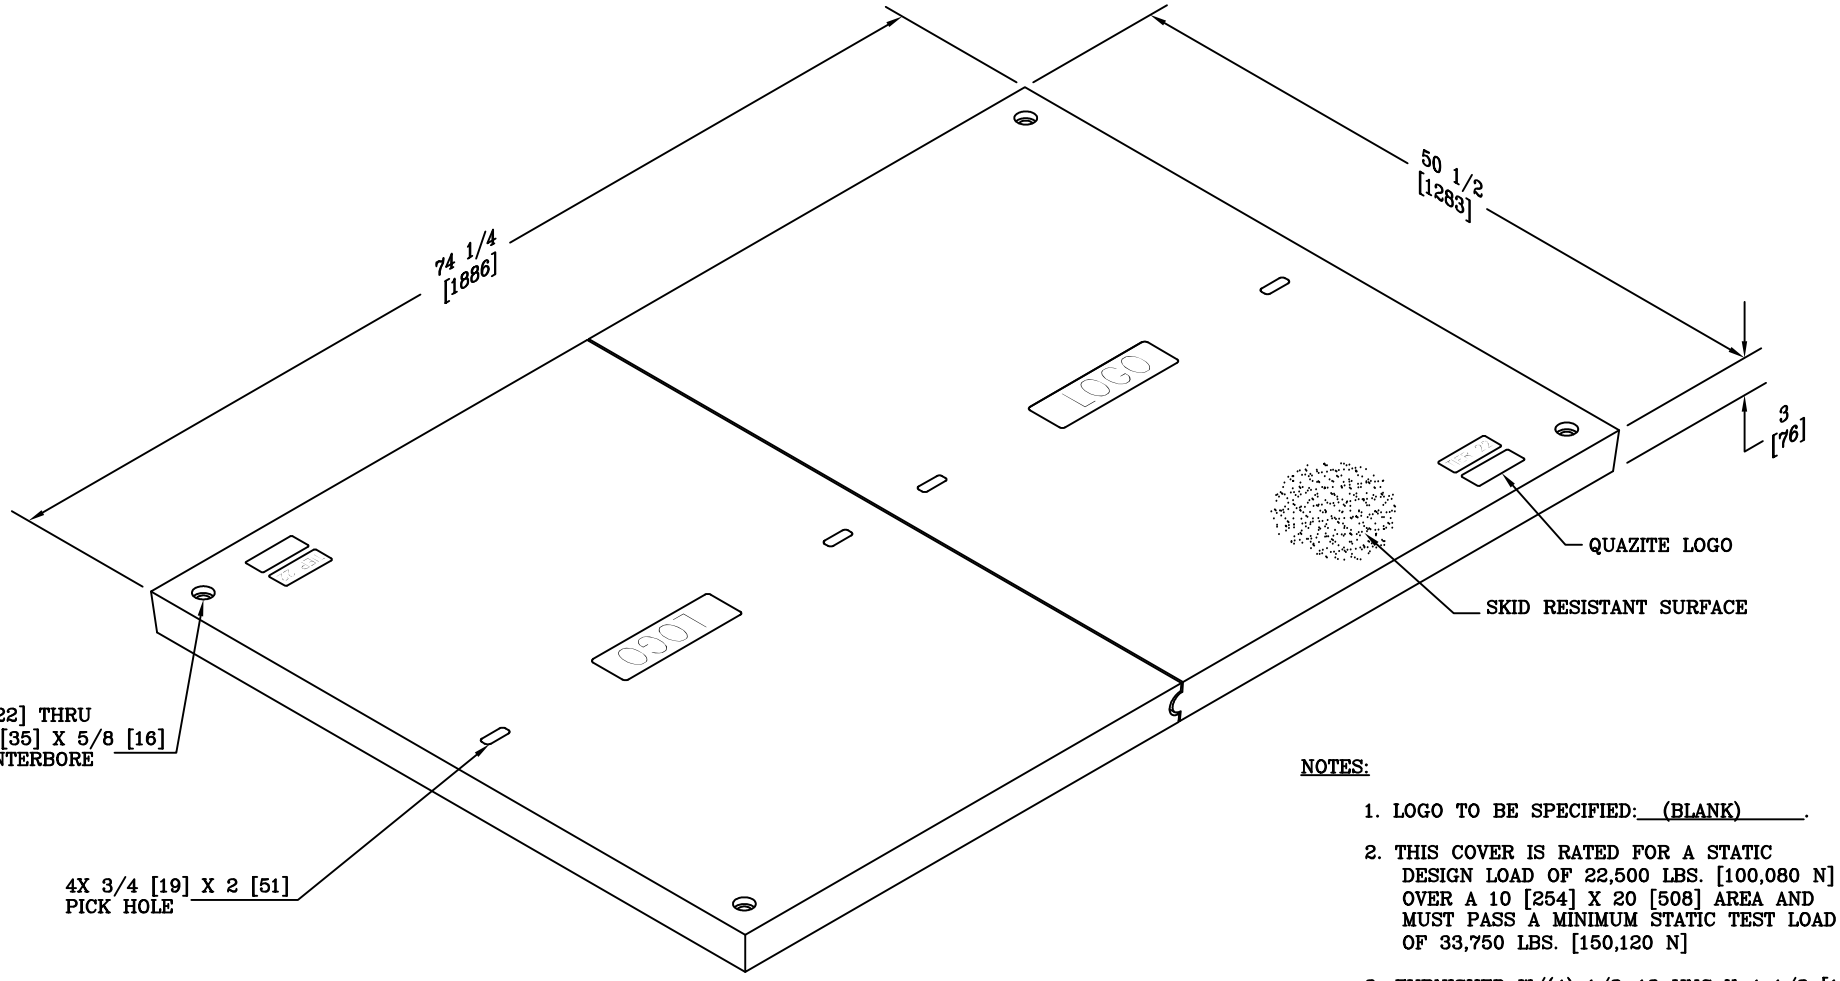

NOTES:

1. LOGO TO BE SPECIFIED: (BLANK).
2. THIS COVER IS RATED FOR A STATIC DESIGN LOAD OF 22,500 LBS. [100,080 N] OVER A 10 [254] X 20 [508] AREA AND MUST PASS A MINIMUM STATIC TEST LOAD OF 33,750 LBS. [150,120 N]
3. FURNISHED W/(4) 1/2-13 UNC X 4 1/2 [114] LONG SS CAPTIVE PENTA HEAD BOLTS.

DIMENSIONS ARE IN INCHES OR MILLIMETERS IN BRACKETS UNLESS OTHERWISE NOTED.

	BY	DATE
DRN	EGH	10/27/11
CHK	JJP	10/31/11
ENG		
APR	MEF	10/31/11
APR		

WEIGHT: 368# 167kg
SCALE: NTS
SIZE: B

HUBBELL®
3021 INDUSTRIAL PARK DR
LENOIR CITY, TN 37771
800-346-3062
www.quazite.com

LOC: OB S

DRAWING DESCRIPTION:
QUAZITE® 48 X 72 X 03 COVER
STANDARD VERSION

REV: A 10/11

ESR OR PROJECT NUMBER: 104535

SHEET 1 OF 1

DRAWING NUMBER: C1C487203A009