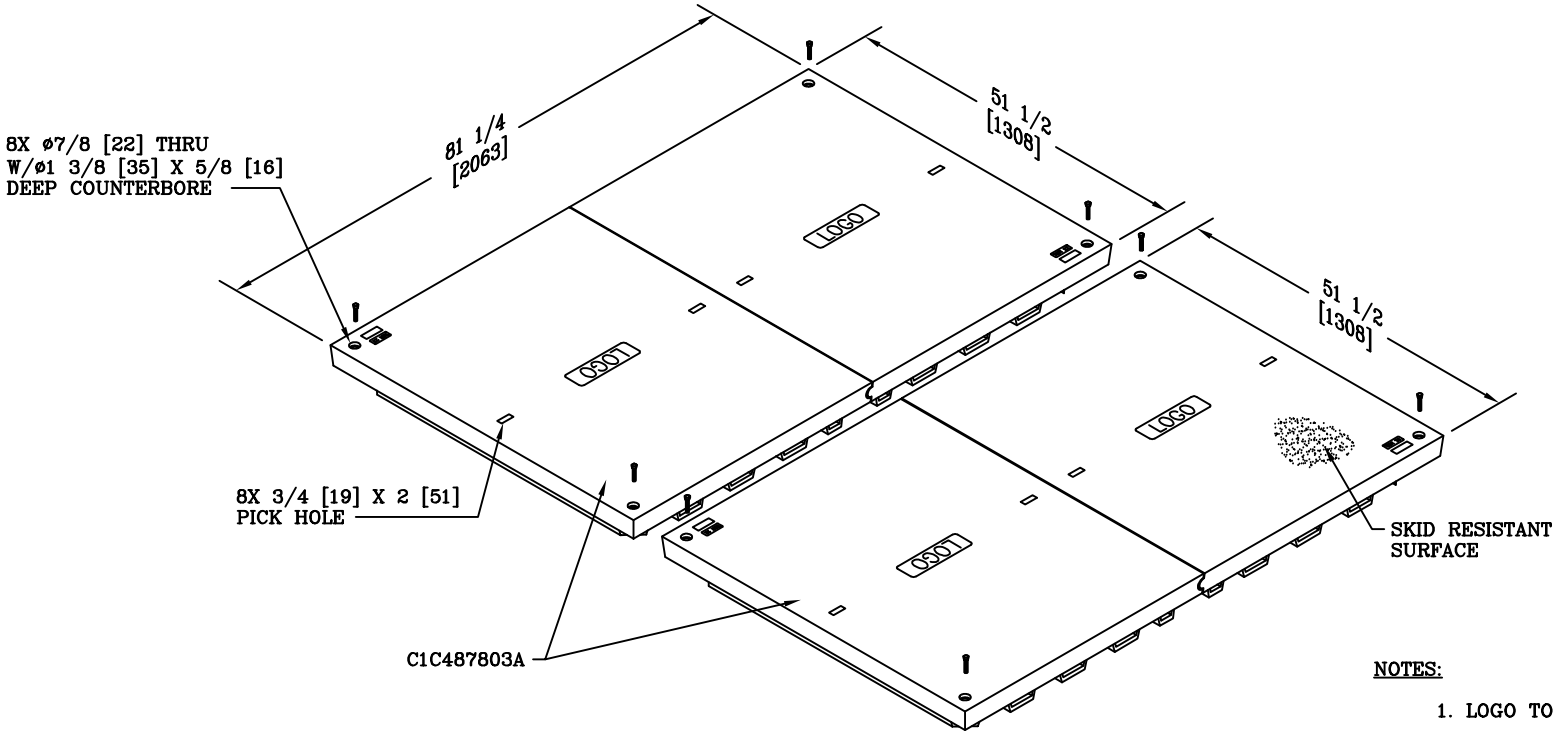

NOTES:

1. LOGO TO BE SPECIFIED:_____.
2. THIS COVER IS RATED FOR A STATIC DESIGN LOAD OF 22,500 LBS. [100.080 N] OVER A 10 [254] X 20 [508] AREA AND MUST PASS A MINIMUM STATIC TEST LOAD OF 33,750 LBS. [150.120 N]
3. FURNISHED W/(8) 1/2-13 UNC X 4 1/2 [114] LONG SS CAPTIVE PENTA HEAD BOLTS.

DIMENSIONS ARE IN INCHES OR MILLIMETERS IN BRACKETS UNLESS OTHERWISE NOTED.

	BY	DATE	WEIGHT		LOC
DRN	EGH	8/29/12	800# 363kg	HUBBELL® 3621 INDUSTRIAL PARK DR LENOIR CITY, TN 37771 800-346-3062 www.quazite.com	LC S
CHK	MMK	8/31/12	SCALE NTS	DRAWING DESCRIPTION QUAZITE® 78 X 96 X 3 COVER	REV A
ENG					
APR			SIZE B	STANDARD VERSION	8/12
APR					
EGR. OR PROJECT NUMBER 106808				SHEET 1 OF 1	DRAWING NUMBER C1C789603A