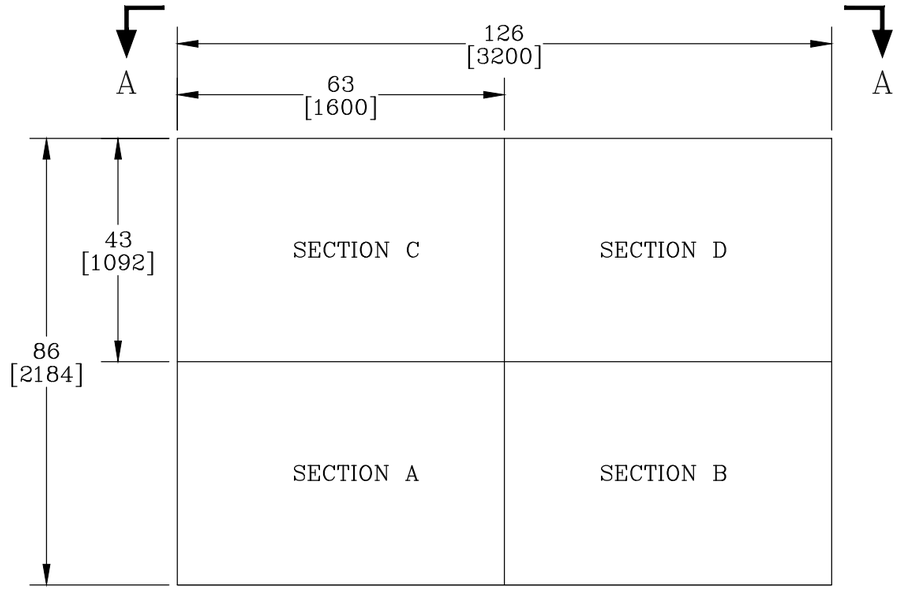

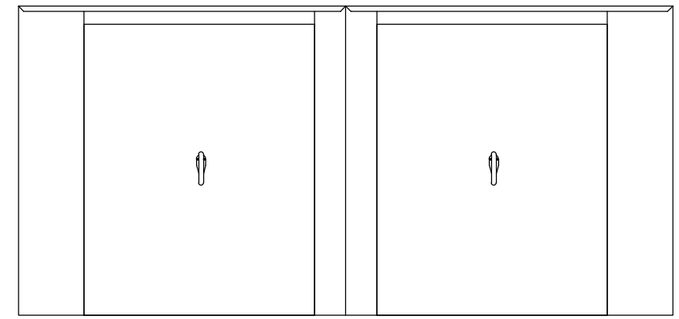

VIEW A–A

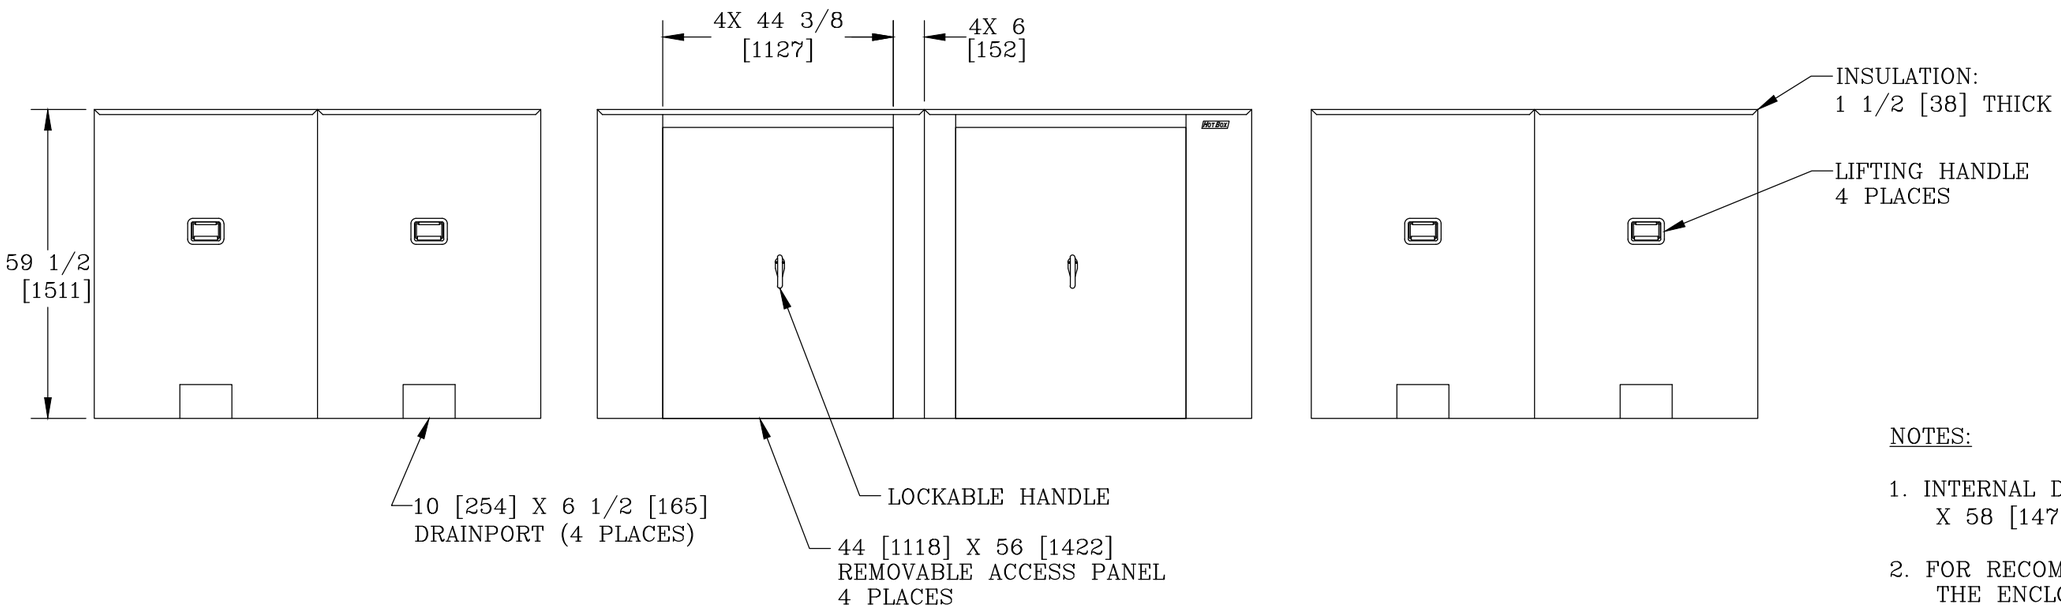

NOTES:

1. INTERNAL DIMENSIONS: 83 [2108]W X 123 [3124]L X 58 [1473]H

2. FOR RECOMMENDED SLAB SIZE ADD 9" [229] TO THE ENCLOSURE EXTERIOR.

HOTBOX ENCLOSURES ARE NON–RETURNABLE. A SIGNED DRAWING MUST BE RETURNED AT THE TIME OF ORDER.
DIMENSIONS ARE IN INCHES OR MILLIMETERS IN BRACKETS UNLESS OTHERWISE NOTED.

	BY	DATE	WEIGHT		LOC
DRN	KPC	9/10/09	452# 205kg	HUBBELL® 3621 INDUSTRIAL PARK DR LENOIR CITY, TN 37771 800–346–3062 www.hot–box.com	LC S
CHK			SCALE 3/8"=1'	DRAWING DESCRIPTION	REV
ENG				HOT BOX® (4 SECTION) ALUMINUM ENCLOSURE LB8N–D	A
APR			SIZE B		9/09
APR					
PROJECT NUMBER 09853				SHEET 1 OF 1	DRAWING NUMBER LA083123058