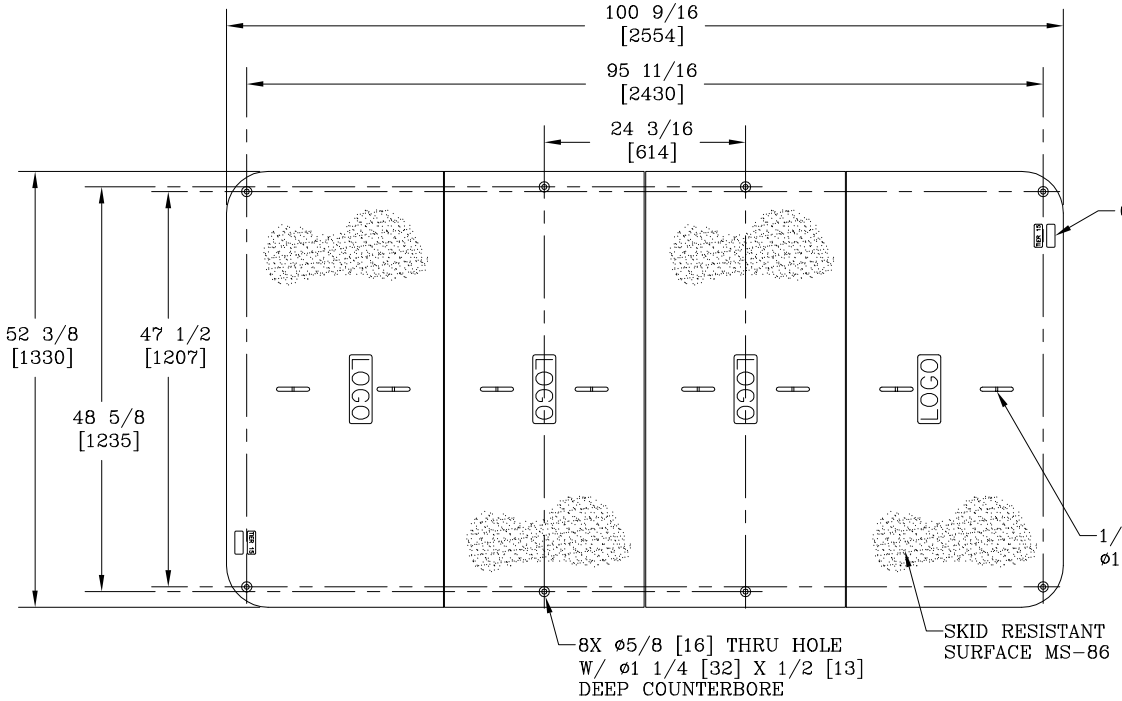

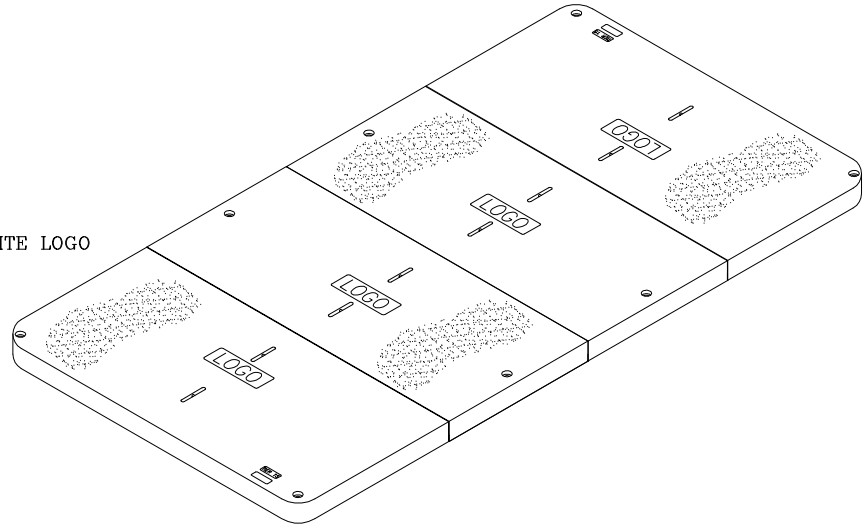

NOTES:

1. LOGO TO BE SPECIFIED: _____.
2. FURNISHED W/(8) 1/2-13 UNC X 4 [102] LONG S.S. HEX HEAD BOLTS, (8) ø1/2 [13] S.S FLAT WASHERS & (3) WIDE FLANGE BEAMS.
3. THIS COVER IS RATED FOR A STATIC DESIGN LOAD OF 15,000 LBS. [66,720 N] OVER A 10 [254] X 10 [254] AREA AND MUST PASS A MIN. STATIC TEST LOAD OF 22,500 LBS. [100,085 N].

DIMENSIONS ARE IN INCHES OR MILLIMETERS IN BRACKETS UNLESS OTHERWISE NOTED.

	BY	DATE	WEIGHT			LOC
DRN	RLS	5/5/98	794# 360kg	HUBBELL® 3021 INDUSTRIAL PARK DR JENCIE CITY, TN 37777 500-345-3062 www.quazite.com		LC S
CHK	JFF	5/6/98	SCALE 3/4"=1'	DRAWING DESCRIPTION QUAZITE® 48 X 96 COVER STANDARD VERSION		REV D
ENG						11/04
APR			SIZE B			
APR						
ESR OR PROJECT NUMBER 98302				SHEET 1 OF 1	DRAWING NUMBER PG4896HA00	