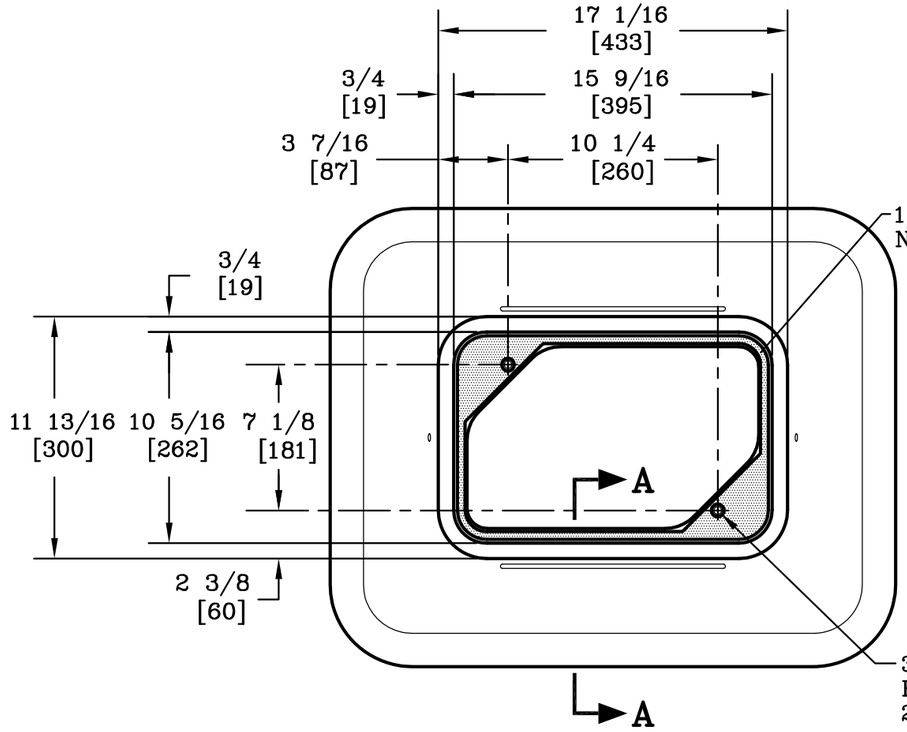

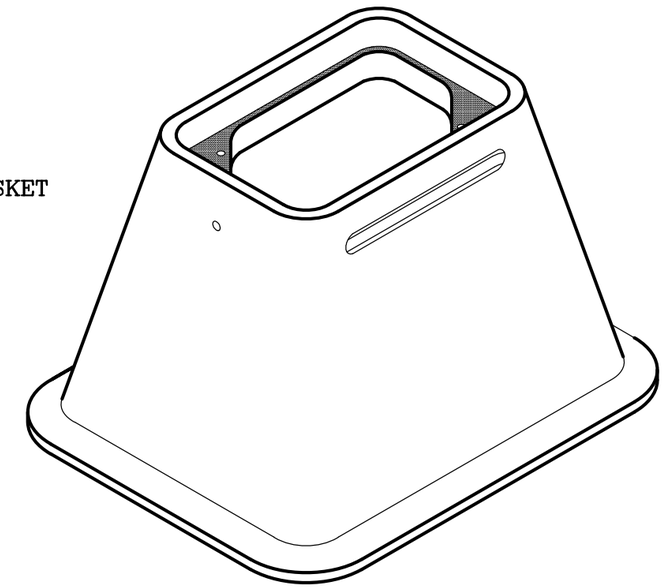

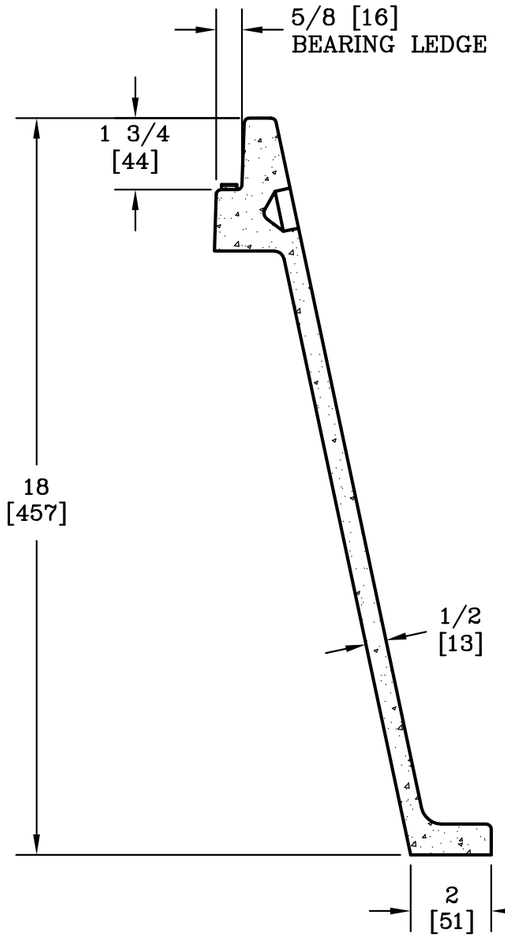

SECTION A–A

SCALE: 3"=1'

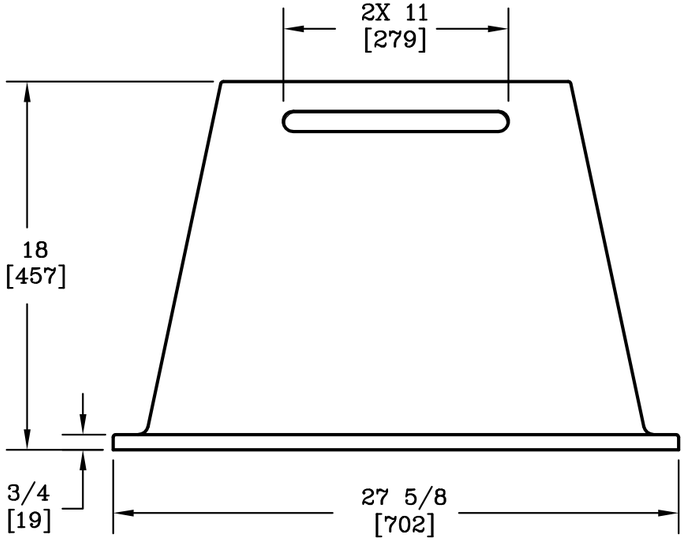

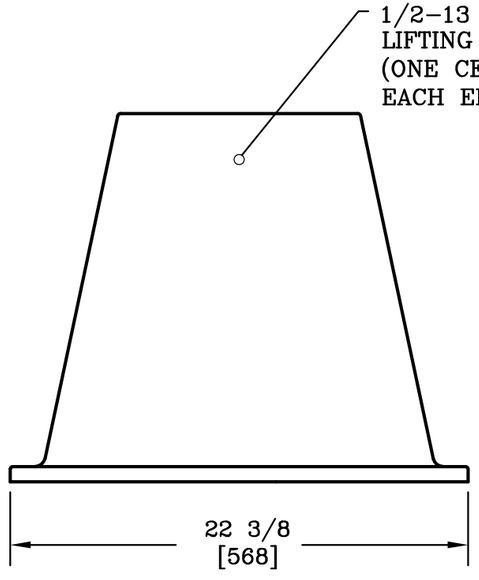

NOTE:

1. ALL DIMENSIONS IN BRACKETS ARE IN MILLIMETERS UNLESS NOTED OTHERWISE.

DIMENSIONS ARE IN INCHES OR MILLIMETERS IN BRACKETS UNLESS OTHERWISE NOTED.

	BY	DATE
DRN	JTP	5/23/08
CHK	RJ	5/27/08
ENG		
APR	MEF	5/27/08
APR		

WEIGHT 70# 32kg

SCALE 1 1/2"=1'

SIZE B

HUBBELL®
3621 INDUSTRIAL PARK DR
LENOIR CITY, TN 37771
800–346–3062
www.quazite.com

LOC S

DRAWING DESCRIPTION

QUAZITE® BOX

REV B 3/12

PROJECT NUMBER 08456

SHEET 1 OF 1

DRAWING NUMBER PT1015BG18